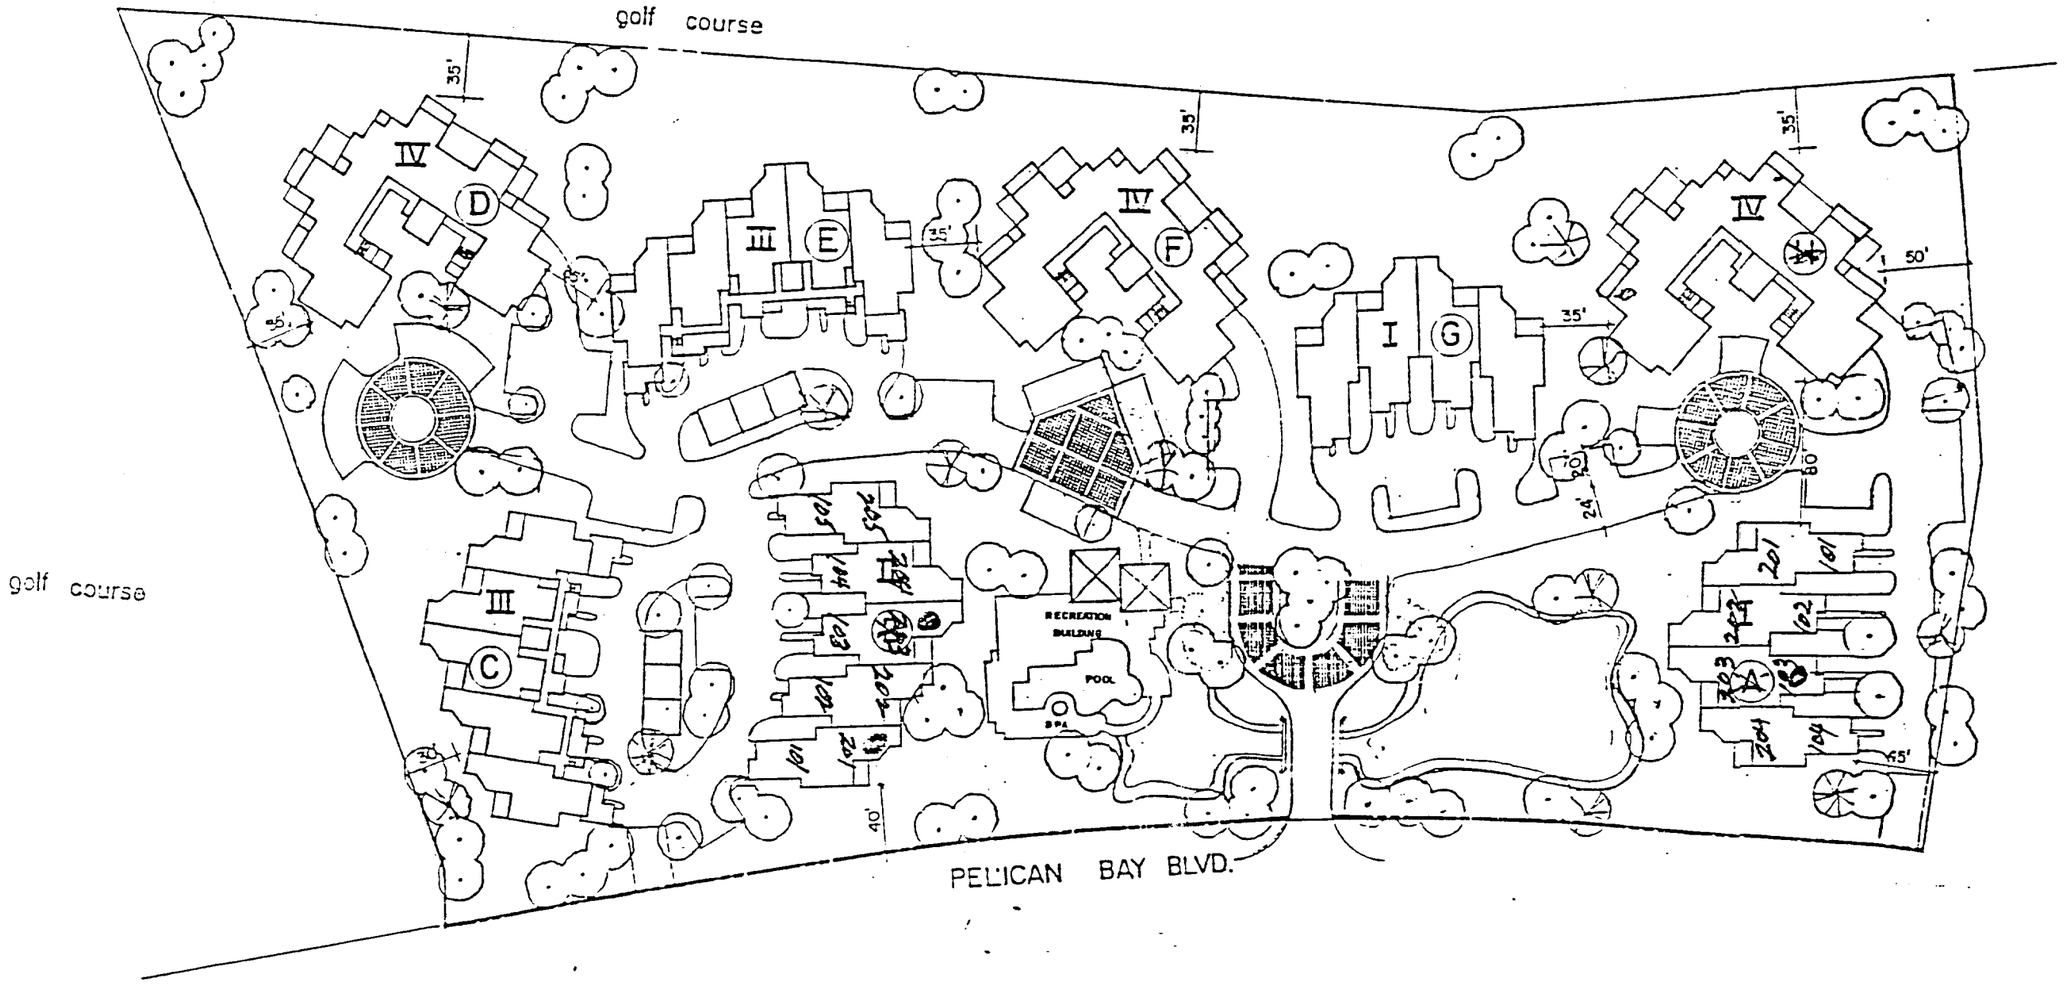

WORKING DRAWINGS

SUBJECT TO CHANGE

site plan

1" = 40'

north

midrise bldg.	75 units
carriage homes	46 "
3rd level apts.	10 "
total	131 units

hector a. valdivia architect p.a.
1500 san remo ave
suite 145
coral gables

CALAIS CONDOMINIUMS

PELICAN BAY NAPLES, FLA.

revisions

job no 8982

drawn by

date

drawing

sheet of