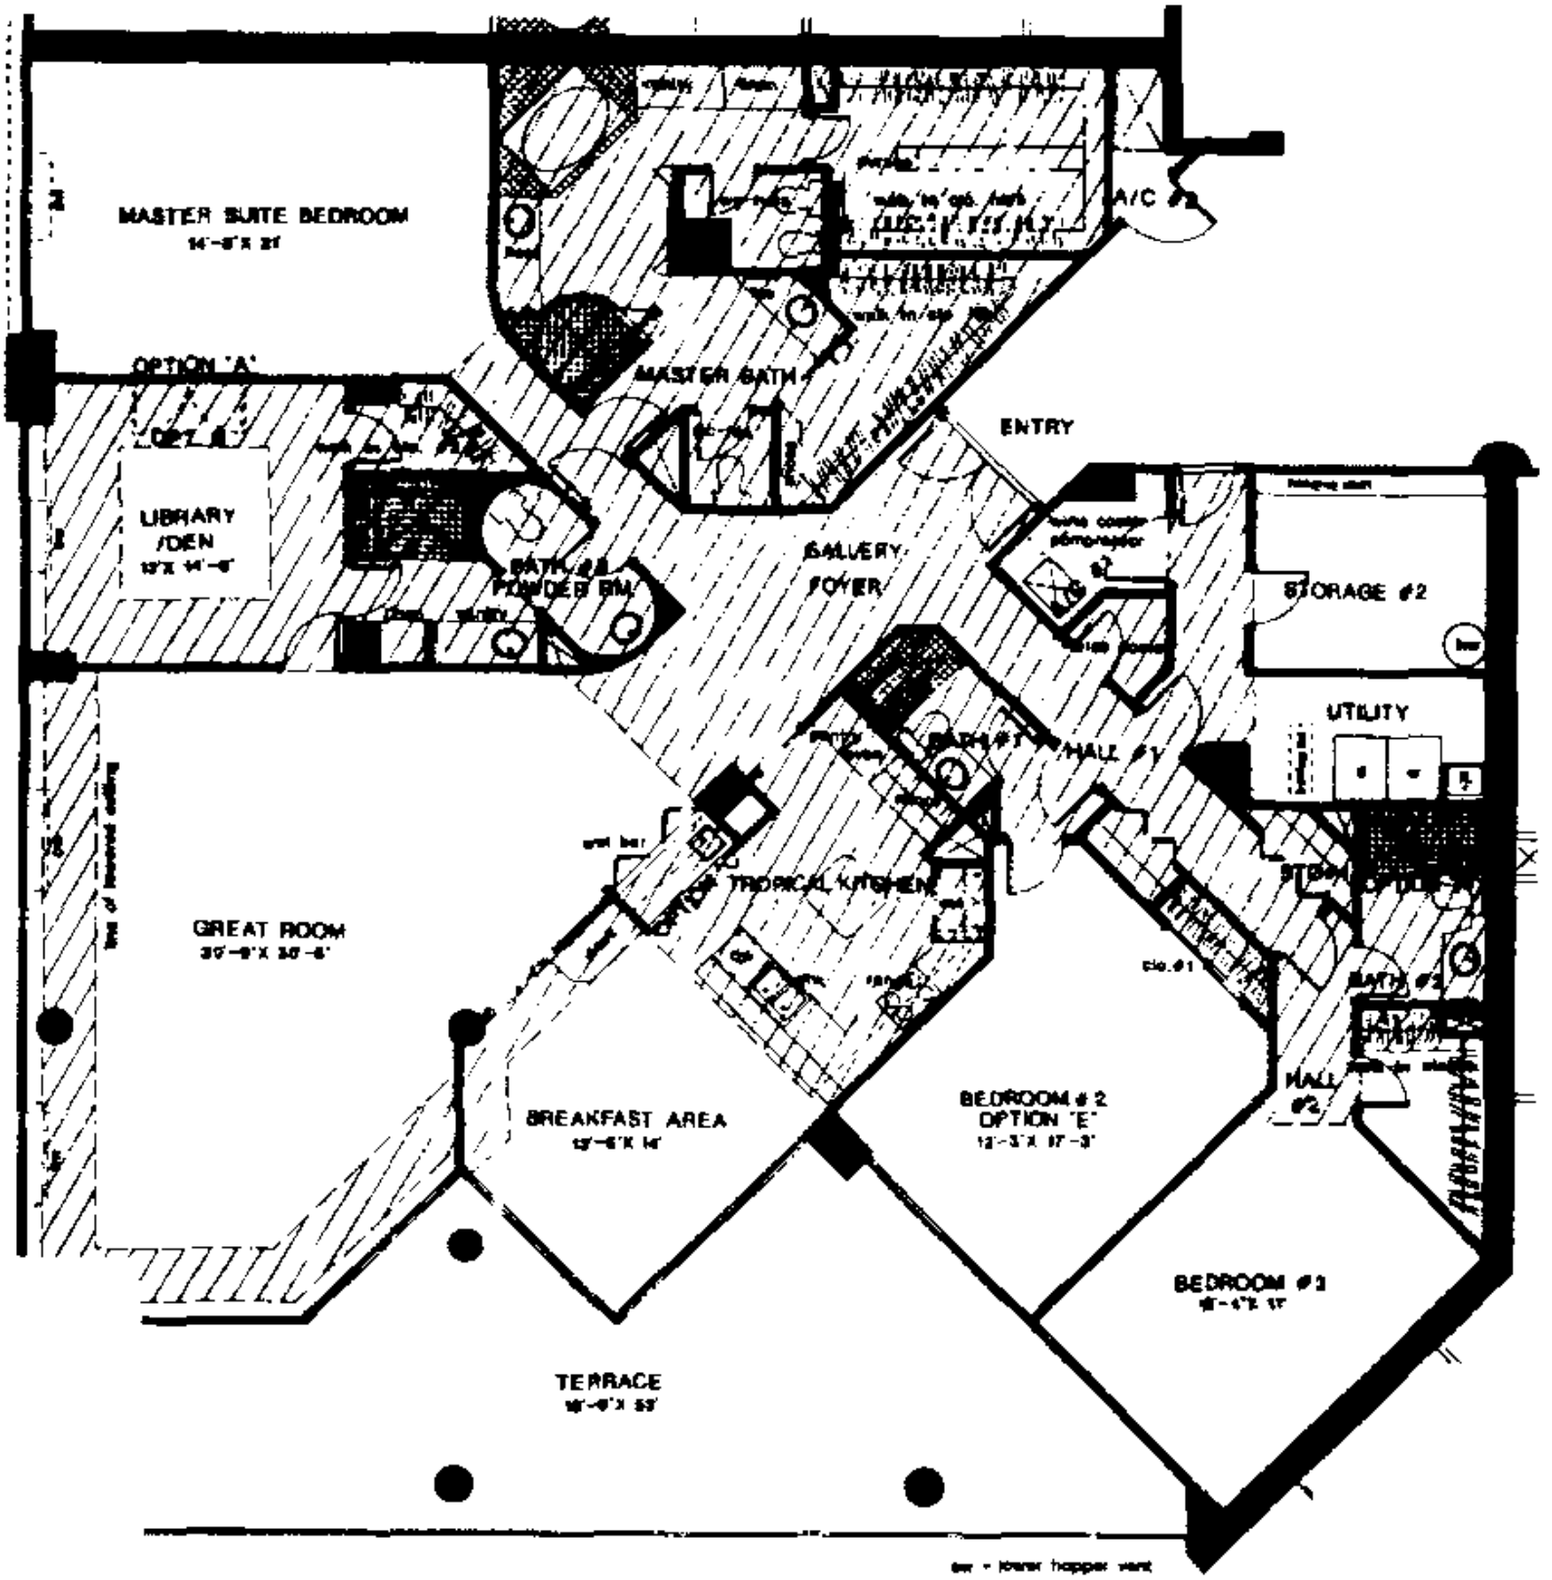

FLOOR PLAN 02